


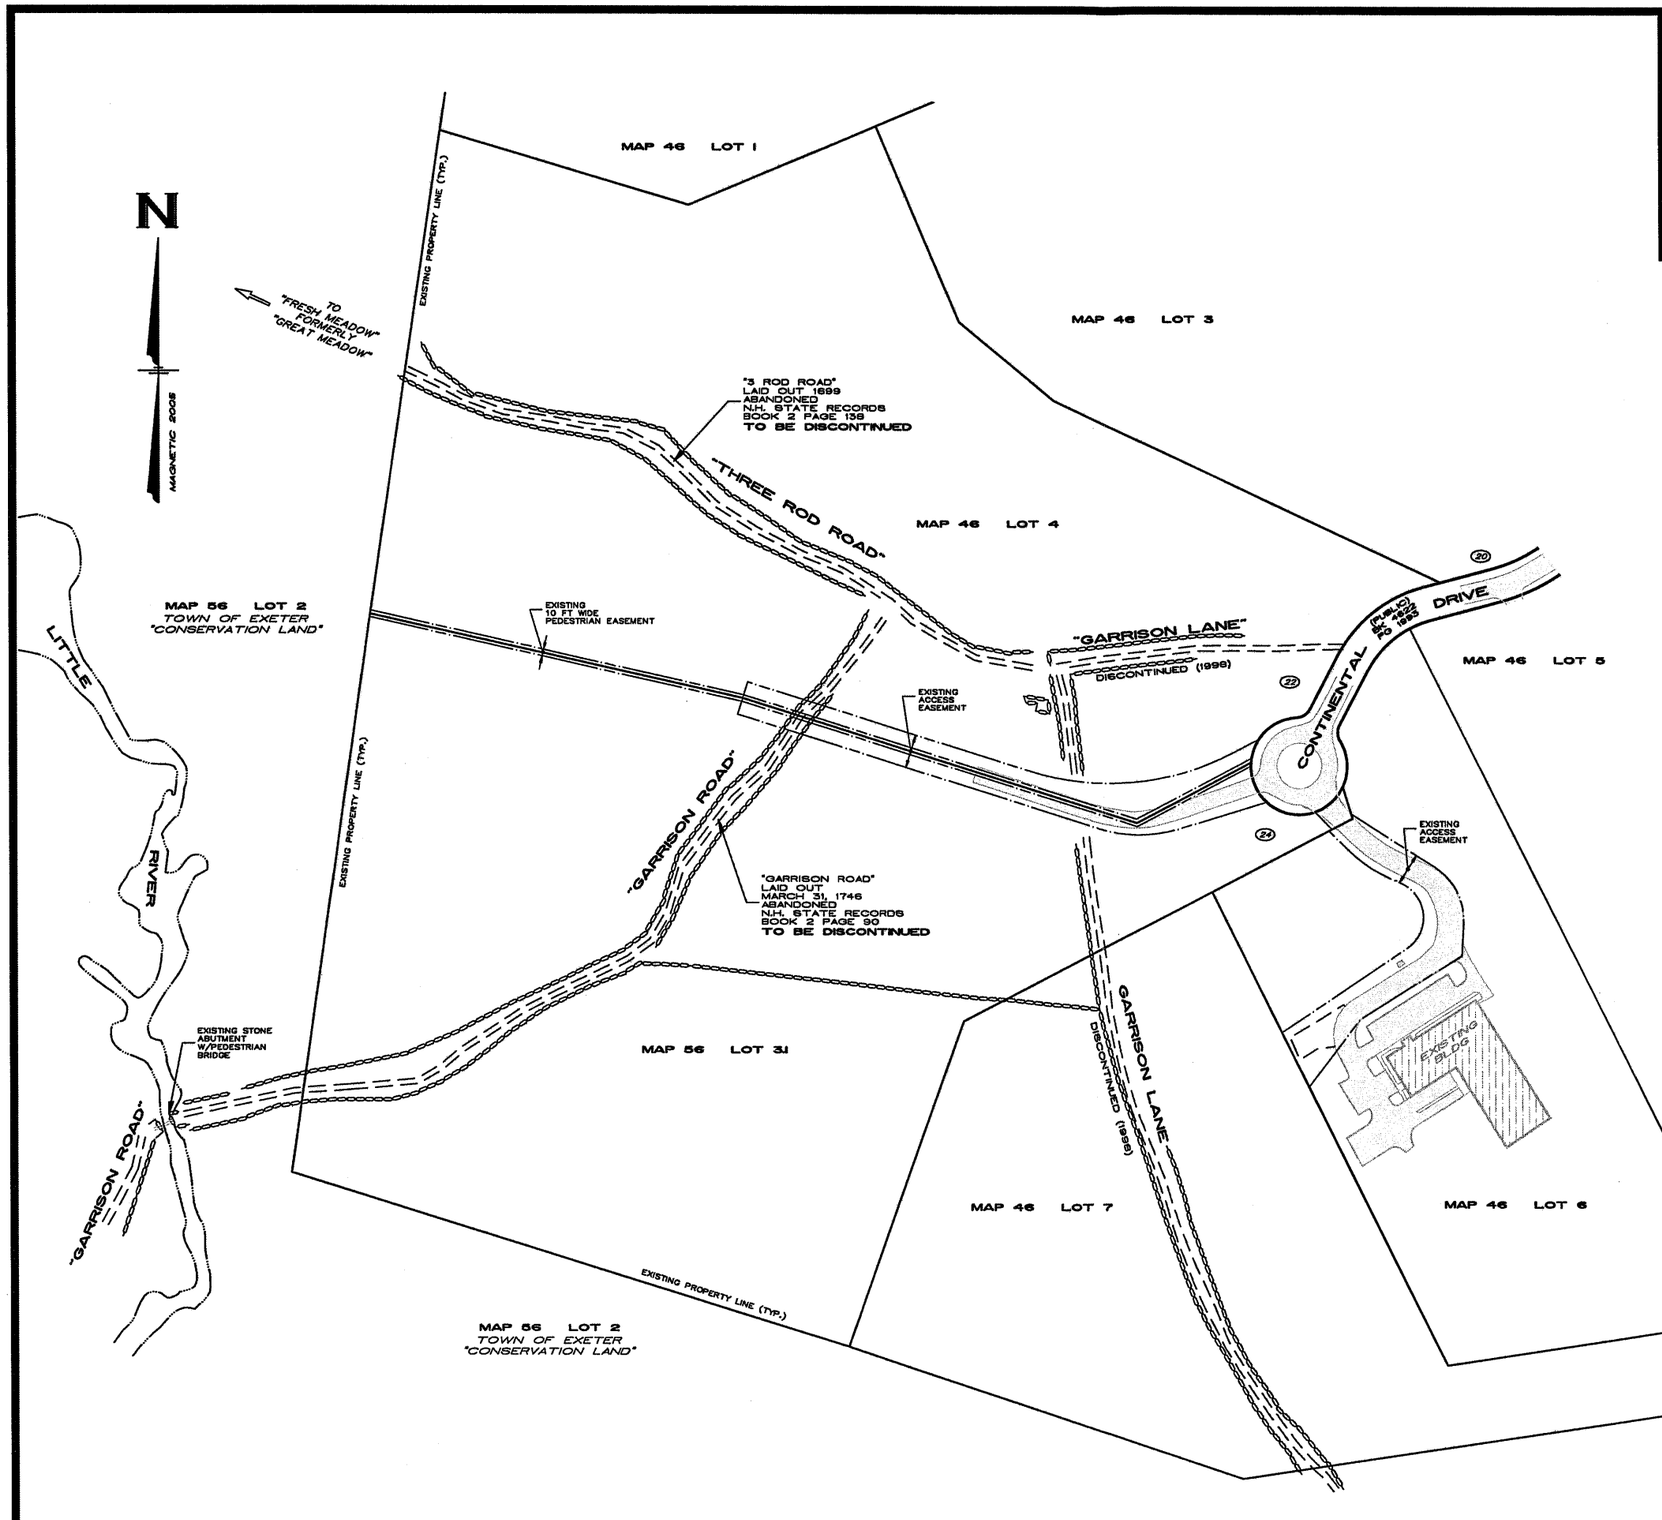


## PLAN REFERENCE:

1. LOT CONSOLIDATION/RESUBDIVISION PLAN, GARRISON GLEN CORPORATE PARK, EXETER, NEW HAMPSHIRE, SCALE: 1"= 100', DATED: JANUARY 8, 1998 WITH REVISIONS THRU 11/06/01, AND PREPARED BY HOLDEN ENGINEERING & SURVEYING, INC. BEDFORD, NH. RECORDED: RCRD PLAN No. D-26568.

## NOTE:

1. THE PURPOSE OF THIS PLAN IS TO DEPICT THE EXISTING HISTORIC ROADS OVER LOTS 3.1, 4 AND 7, FOR THE PURPOSE OF DISCONTINUING A PORTION OF "GARRISON ROAD" AND "THREE ROD ROAD" BY WARRANT ARTICLE.
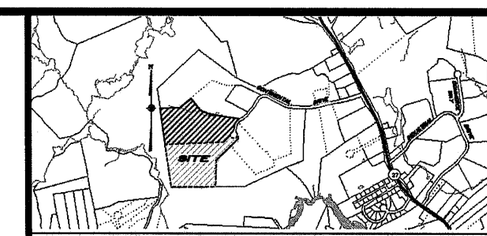
## LEGEND

| | |
|---|---|
| SB | STONE BOUND |
| I.P.N. | IRON PIN |
| I.P.P. | IRON PIPE |
| DRILL HOLE & STONE WALL | |
| 10 | STREET ADDRESS |
| GRAVEL ROAD | |
| PAVEMENT | |

| No. | DATE | REVISION | BY |
|---|---|---|---|

100 0 100 200 300 400 FEET

PREPARED FOR/RECORD OWNER:
**GARRISON GLEN, LLC**
141 MAN STREET NASHUA, NEW HAMPSHIRE 03060 (603) 880-0502

ROAD DISCONTINUANCE PLAN
**MAP 46 LOT 4 & MAP 56 LOT 3.1**
CONTINENTAL DRIVE
EXETER, NEW HAMPSHIRE

HSI Hayner/Swanson, Inc.
Three Congress Street, Nashua, NH 03060-3302
Tel (603) 883-2057 Fax (603) 883-0237
www.haynerswanson.com

FIELD BOOK: 1153/113-4 | DWG LOCATION: G:\481\DWG
DWG: 481-RD-00-DISBST | Scale
1 OF 1 | 4891-GGB | Date 3.1 DECEMBER 2015
Sheet | File Number

©Hayner/Swanson, Inc.