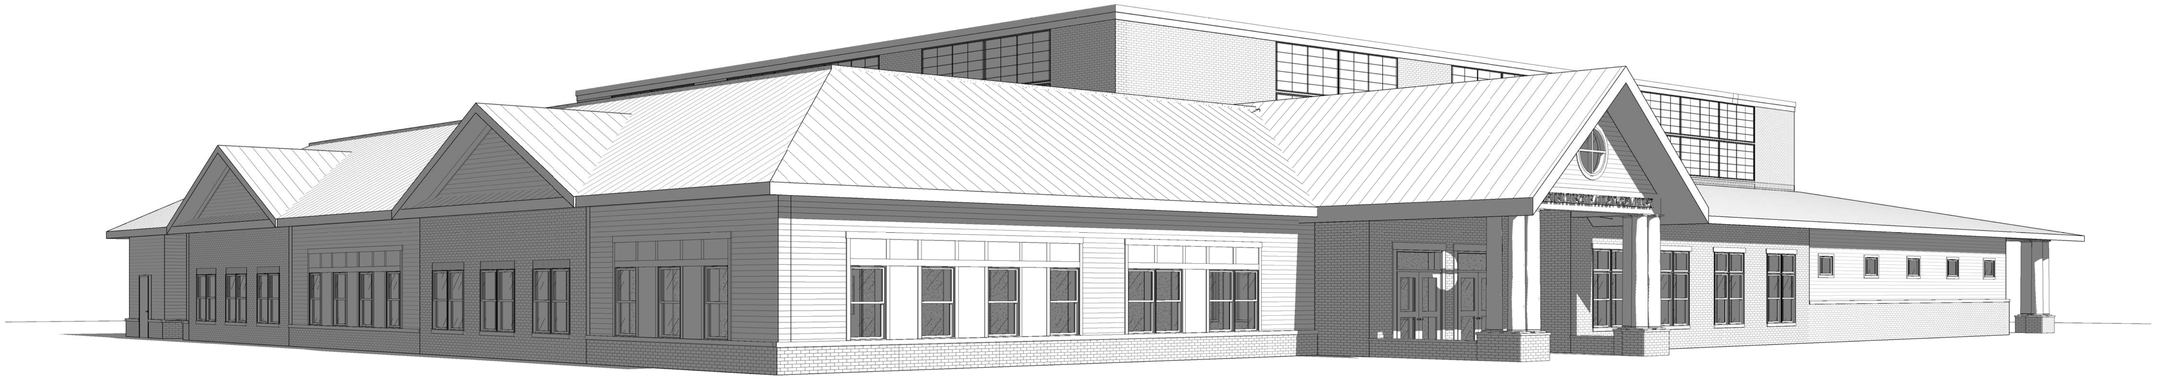

1 3D View 5
Scale:

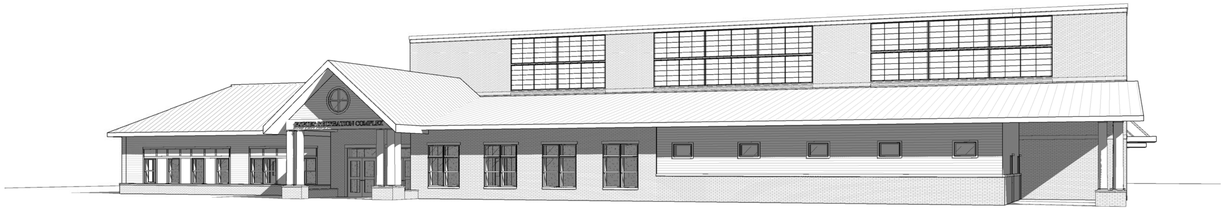

2 3D View 6
Scale:

3 3D View 8
Scale:

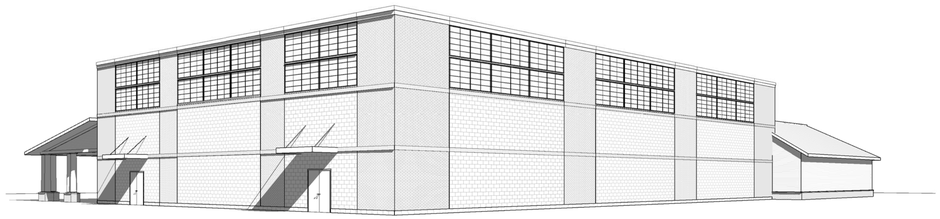

5 3D View 11
Scale:

4 3D View 4
Scale:

EXETER RECREATION

4 Hampton Rd, Exeter, NH 03833

11/26/2019

banwell
ARCHITECTS