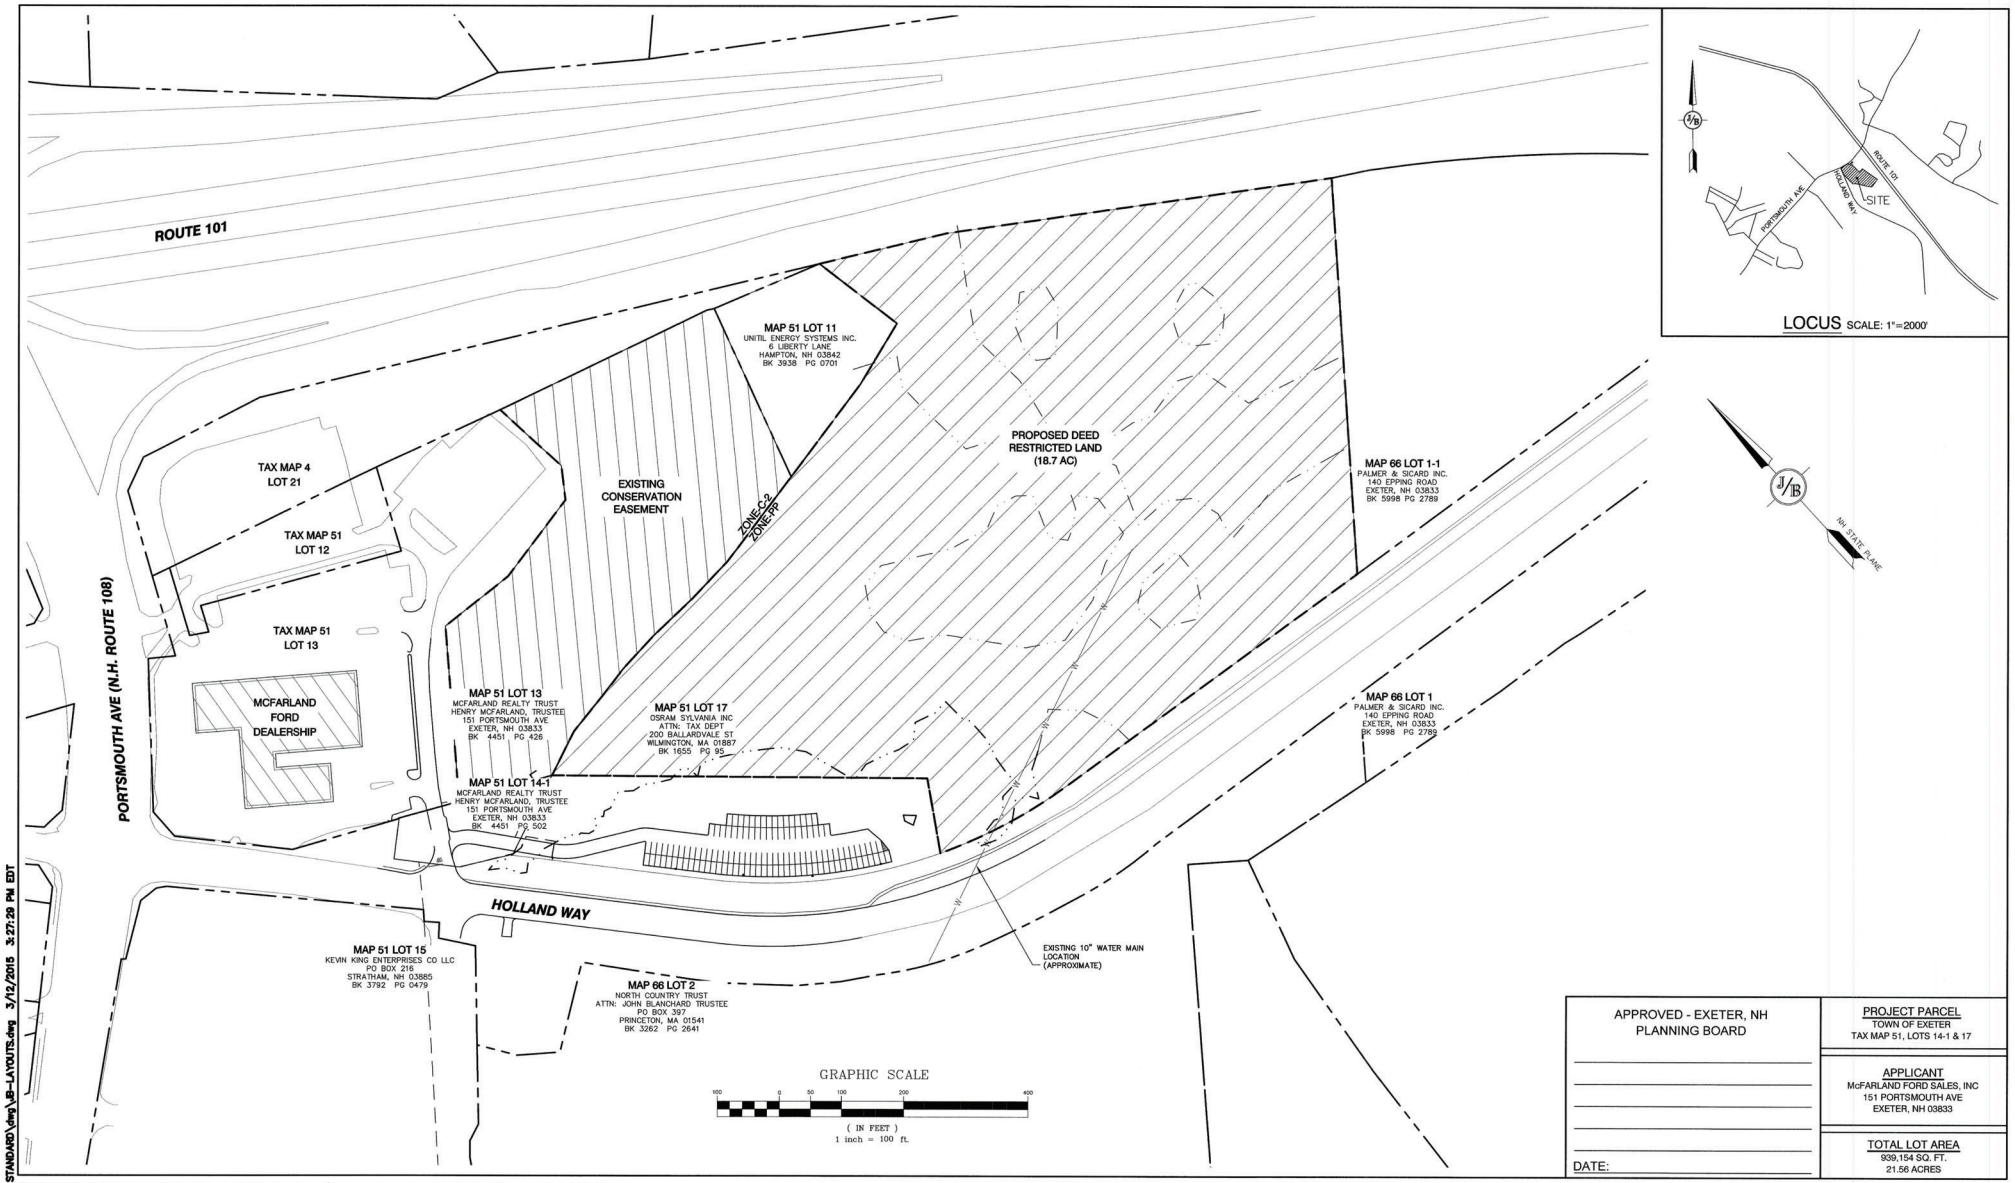

LOCUS SCALE: 1"=2000'

NH STATE PLANE

APPROVED - EXETER, NH
PLANNING BOARD

DATE:

PROJECT PARCEL
TOWN OF EXETER
TAX MAP 51, LOTS 14-1 & 17

APPLICANT
McFARLAND FORD SALES, INC
151 PORTSMOUTH AVE
EXETER, NH 03833

TOTAL LOT AREA
939,154 SQ. FT.
21.56 ACRES

F:\CADD\MASTER STANDARD\dwg\JB-LAYOUTS.dwg 3/12/2015 3:27:39 PM EDT

Design: EMP	Draft: GDR
Checked: WGM	Scale: AS SHOWN
Drawing Name: 19198-PLAN.dwg	

Date: 12/01/2020
Project No.: 19198

THIS PLAN SHALL NOT BE MODIFIED WITHOUT WRITTEN PERMISSION FROM JONES & BEACH ENGINEERS, INC. (JBE). ANY ALTERATIONS, AUTHORIZED OR OTHERWISE, SHALL BE AT THE USER'S SOLE RISK AND WITHOUT LIABILITY TO JBE.

STATE OF NEW HAMPSHIRE
ERIK M POULIN
No. 16669
LICENSED PROFESSIONAL ENGINEER

REV.	DATE	REVISION	BY
1	03/03/21	REVISED PER TRC COMMENTS	EMP
0	01/14/21	ISSUED FOR REVIEW	EMP

Designed and Produced in NH
Jones & Beach Engineers, Inc.
Civil Engineering Services
85 Portsmouth Ave.
PO Box 219
Stratham, NH 03885
603-772-4746
FAX: 603-772-0227
E-MAIL: JBE@JONESANDBEACH.COM

Plan Name:	SITE PLAN OVERVIEW
Project:	STORAGE LOT 110 HOLLAND WAY, EXETER, NH
Owner of Record:	McFARLAND FORD SALES, INC 151 PORTSMOUTH AVE, EXETER, NH

DRAWING No.
C2
SHEET 3 OF 8
JBE PROJECT NO. 19198