H:\Real Numbers\Exeter\2873 - Westside Drive Final Design\CADD\Drawings\Design\2873_GindexBL.dwg, G8, 4/3/2025 2:19:34 PM, rmg

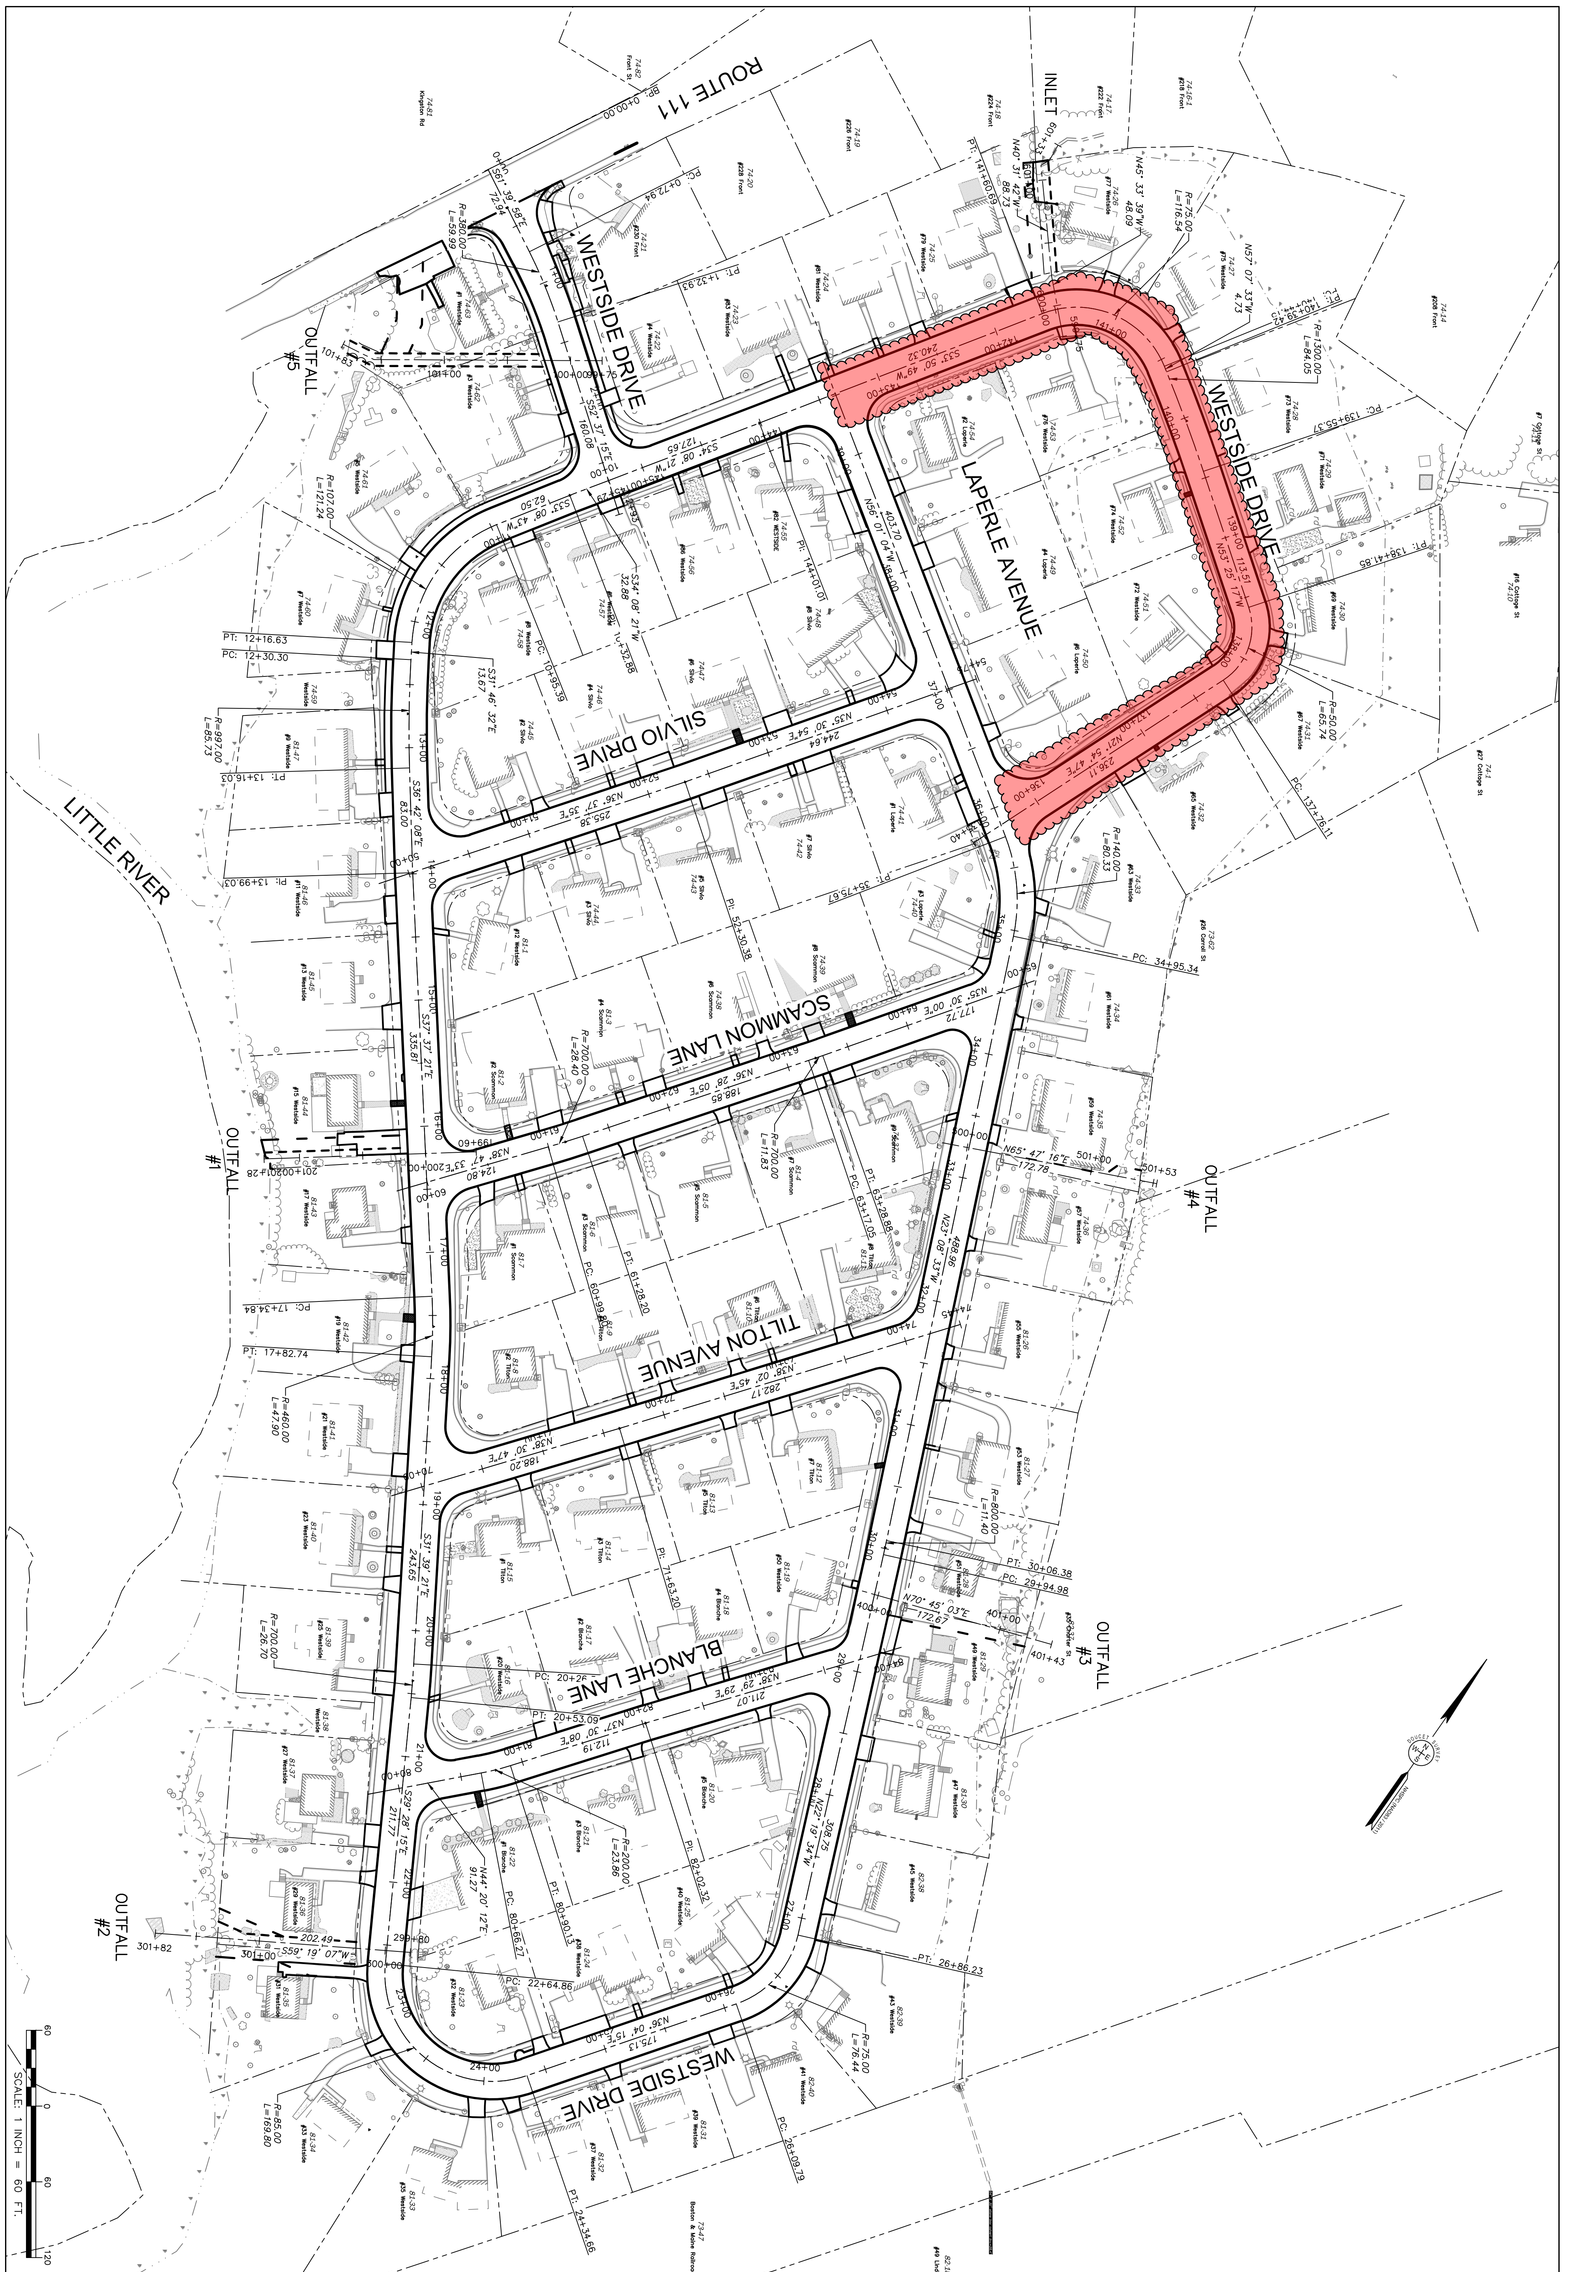

©COPYRIGHT AT UNDERWOOD ENGINEERS, INC. ALL RIGHTS RESERVED

DWG NO GB

SHEET 9 OF 64

BASELINE LAYOUT

WESTSIDE DRIVE FINAL DESIGN
DRAINAGE, WATER & ROADWAY IMPROVEMENTS
TOWN OF EXETER
EXETER, NH

Underwood Engineers
25 Vaughan Mall, Portsmouth, N.H. 03801
Tel. 603-436-6192 Fax. 603-431-4733

STATE OF NEW HAMPSHIRE DANIEL C. ROCHETTE No. 13457 LICENSED PROFESSIONAL ENGINEER

STATE OF NEW HAMPSHIRE DAVID S. PRATT No. 8531 LICENSED PROFESSIONAL ENGINEER

Drawn/Chk	RMG
Designed	DJR
Checked	RJS
Approved	–
Date	3/28/2025
Book No.	–
Project No.	2873
Dwg. ID	2873_GindexBL
Scale	AS SHOWN

NO.	REVISIONS	APP'D

ISSUE FOR

APPROVAL — Date 3/28/25 By DJR

CONSTRUCTION — Date 3/28/25 By DJR

RECORD DRAWING — Date By