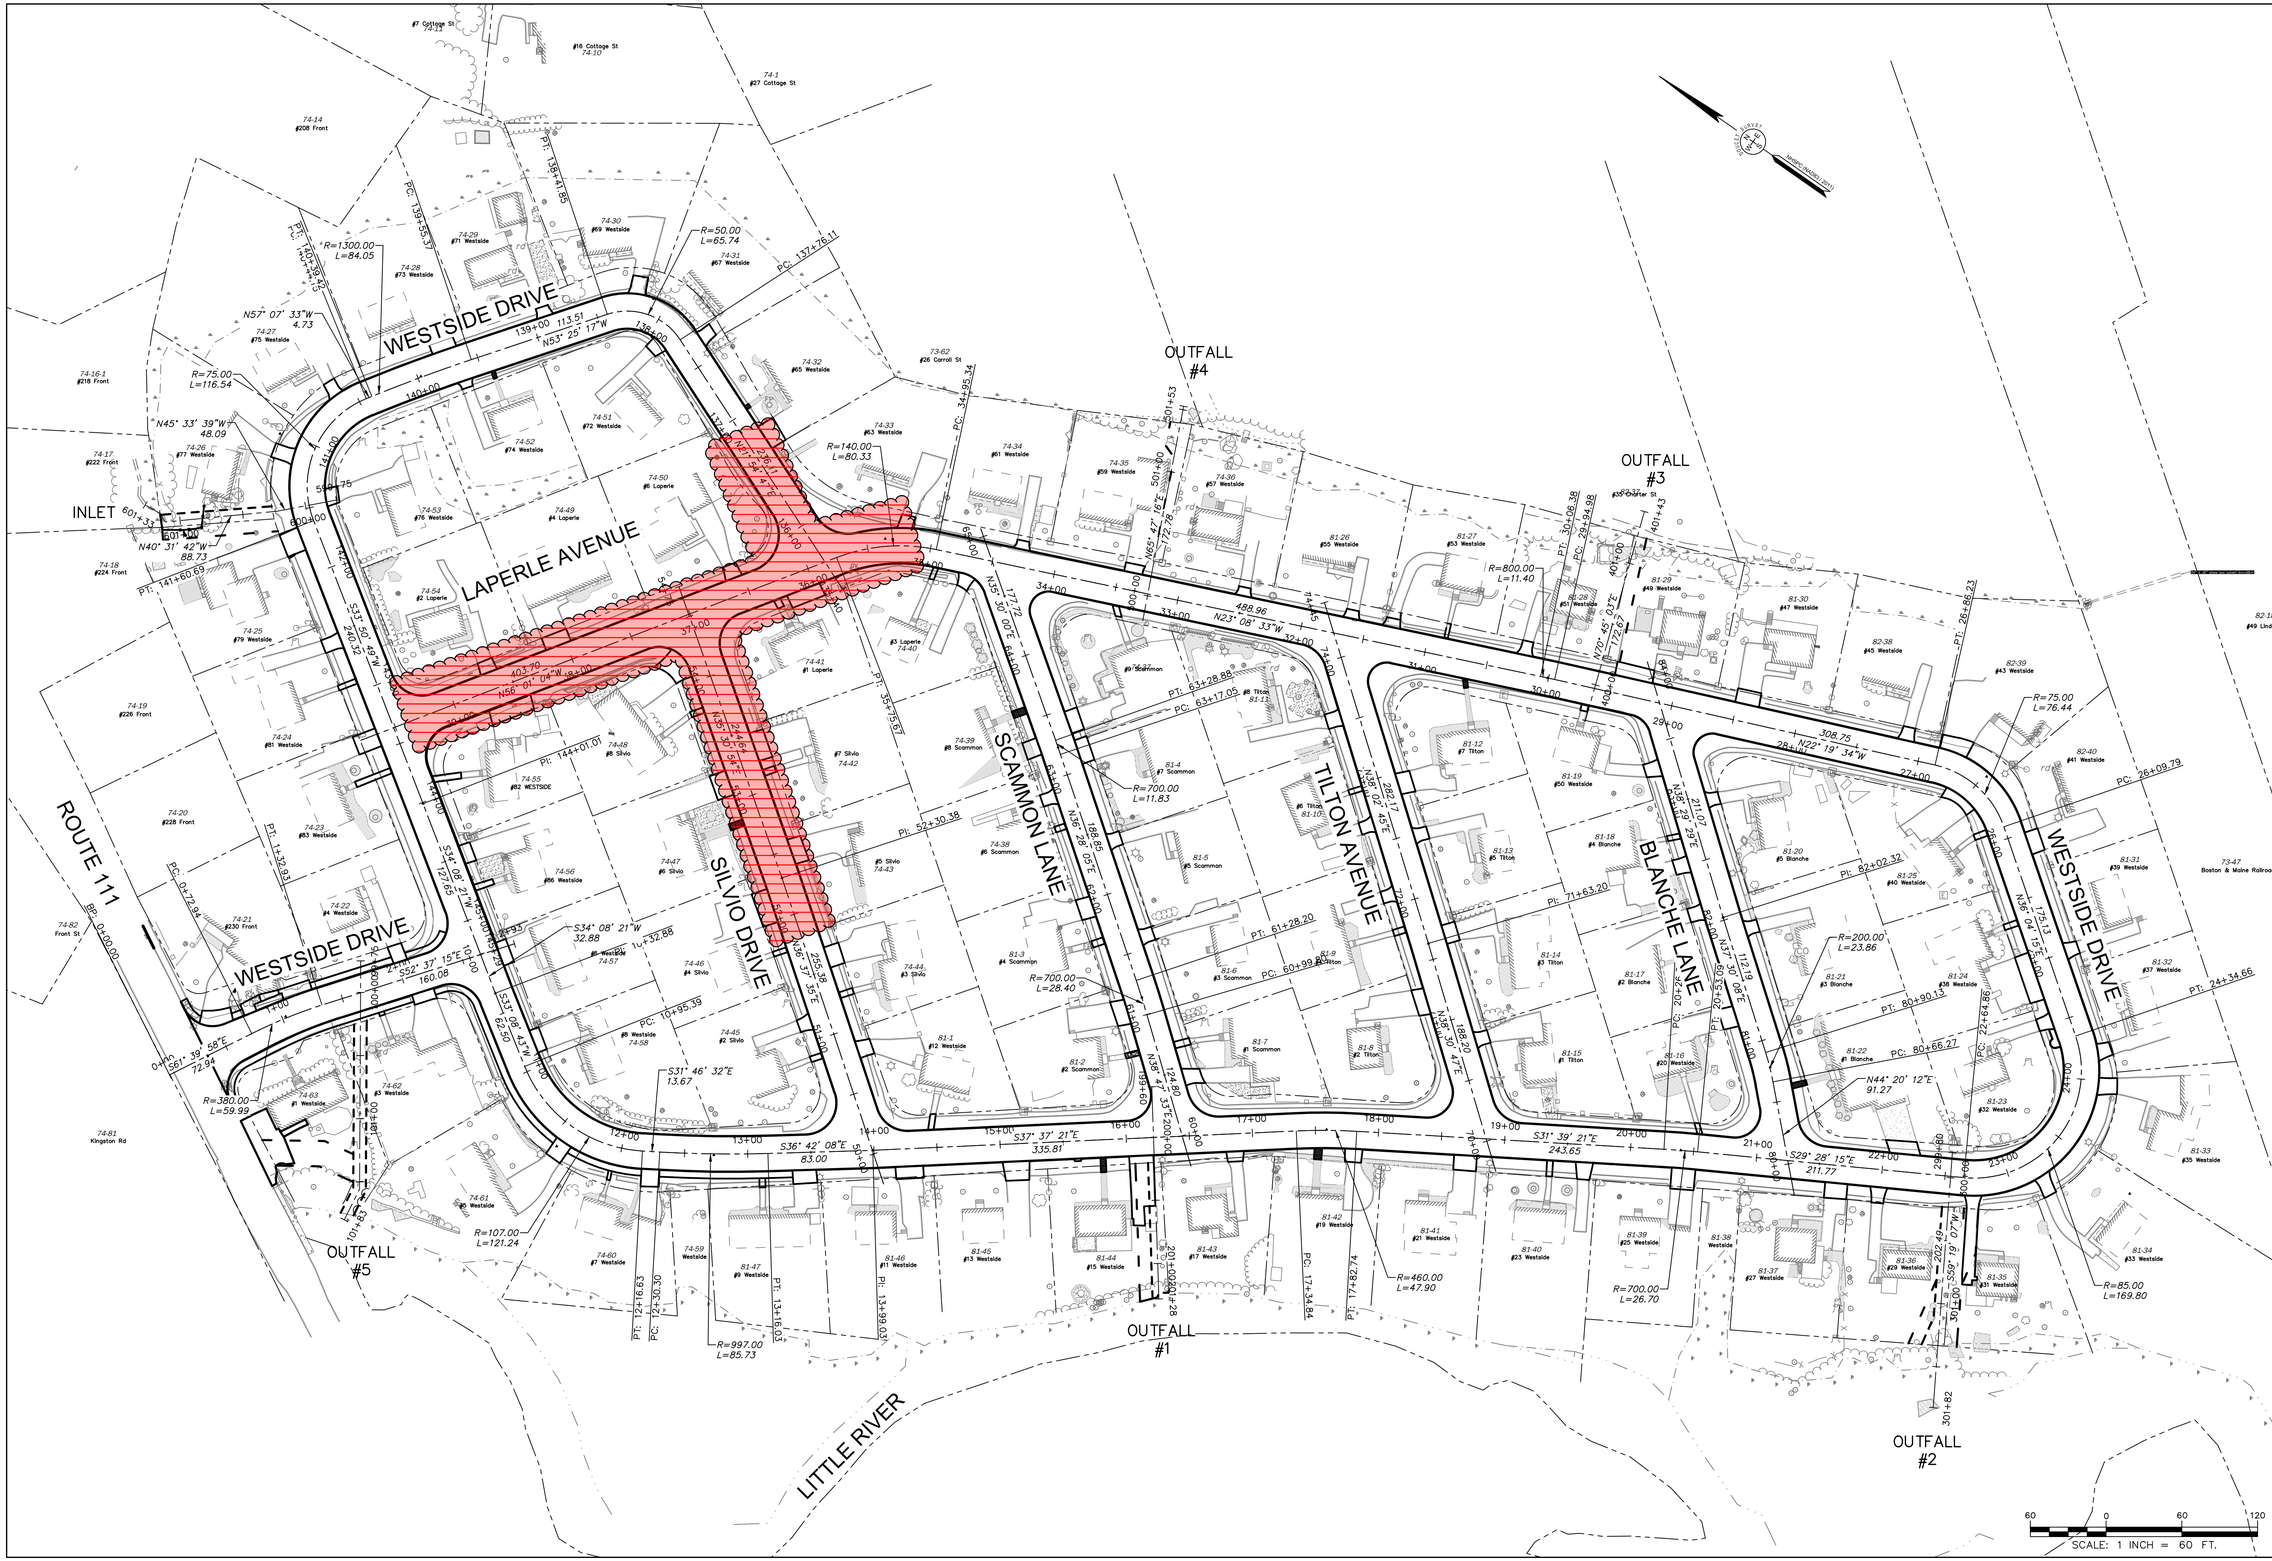

ISSUE FOR		
APPROVAL	Date 3/28/25	By DJR
CONSTRUCTION	Date 3/28/25	By DJR
RECORD DRAWING	Date	By

NO.	REVISIONS	APP'D

Drawn/Chk. RMG
Designed DJR
Checked RJS
Approved —
Date 3/28/2025
Book No. —
Project No. 2873
Dwg. ID 2873_GindesBL
Scale AS SHOWN

STATE OF NEW HAMPSHIRE — PROFESSIONAL ENGINEER — PRATT No. 8531 — LICENSED

STATE OF NEW HAMPSHIRE — PROFESSIONAL ENGINEER — ROCHETTE No. 13457 — LICENSED

Underwood Engineers
25 Vaughan Mall, Portsmouth, N.H. 03801
Tel. 603-436-6192 Fax. 603-431-4733

BASELINE LAYOUT

WESTSIDE DRIVE FINAL DESIGN
DRAINAGE, WATER & ROADWAY IMPROVEMENTS
TOWN OF EXETER
EXETER, NH

©COPYRIGHT AT UNDERWOOD ENGINEERS, INC. ALL RIGHTS RESERVED

DWG NO	SHEET
G8	9 OF 64

H:\Real Numbers\Exeter\2873 - Westside Drive Final Design\CAD\Drawings\Design\2873_GindesBL.dwg, G8, 6/3/2025 2:19:34 PM, rmg