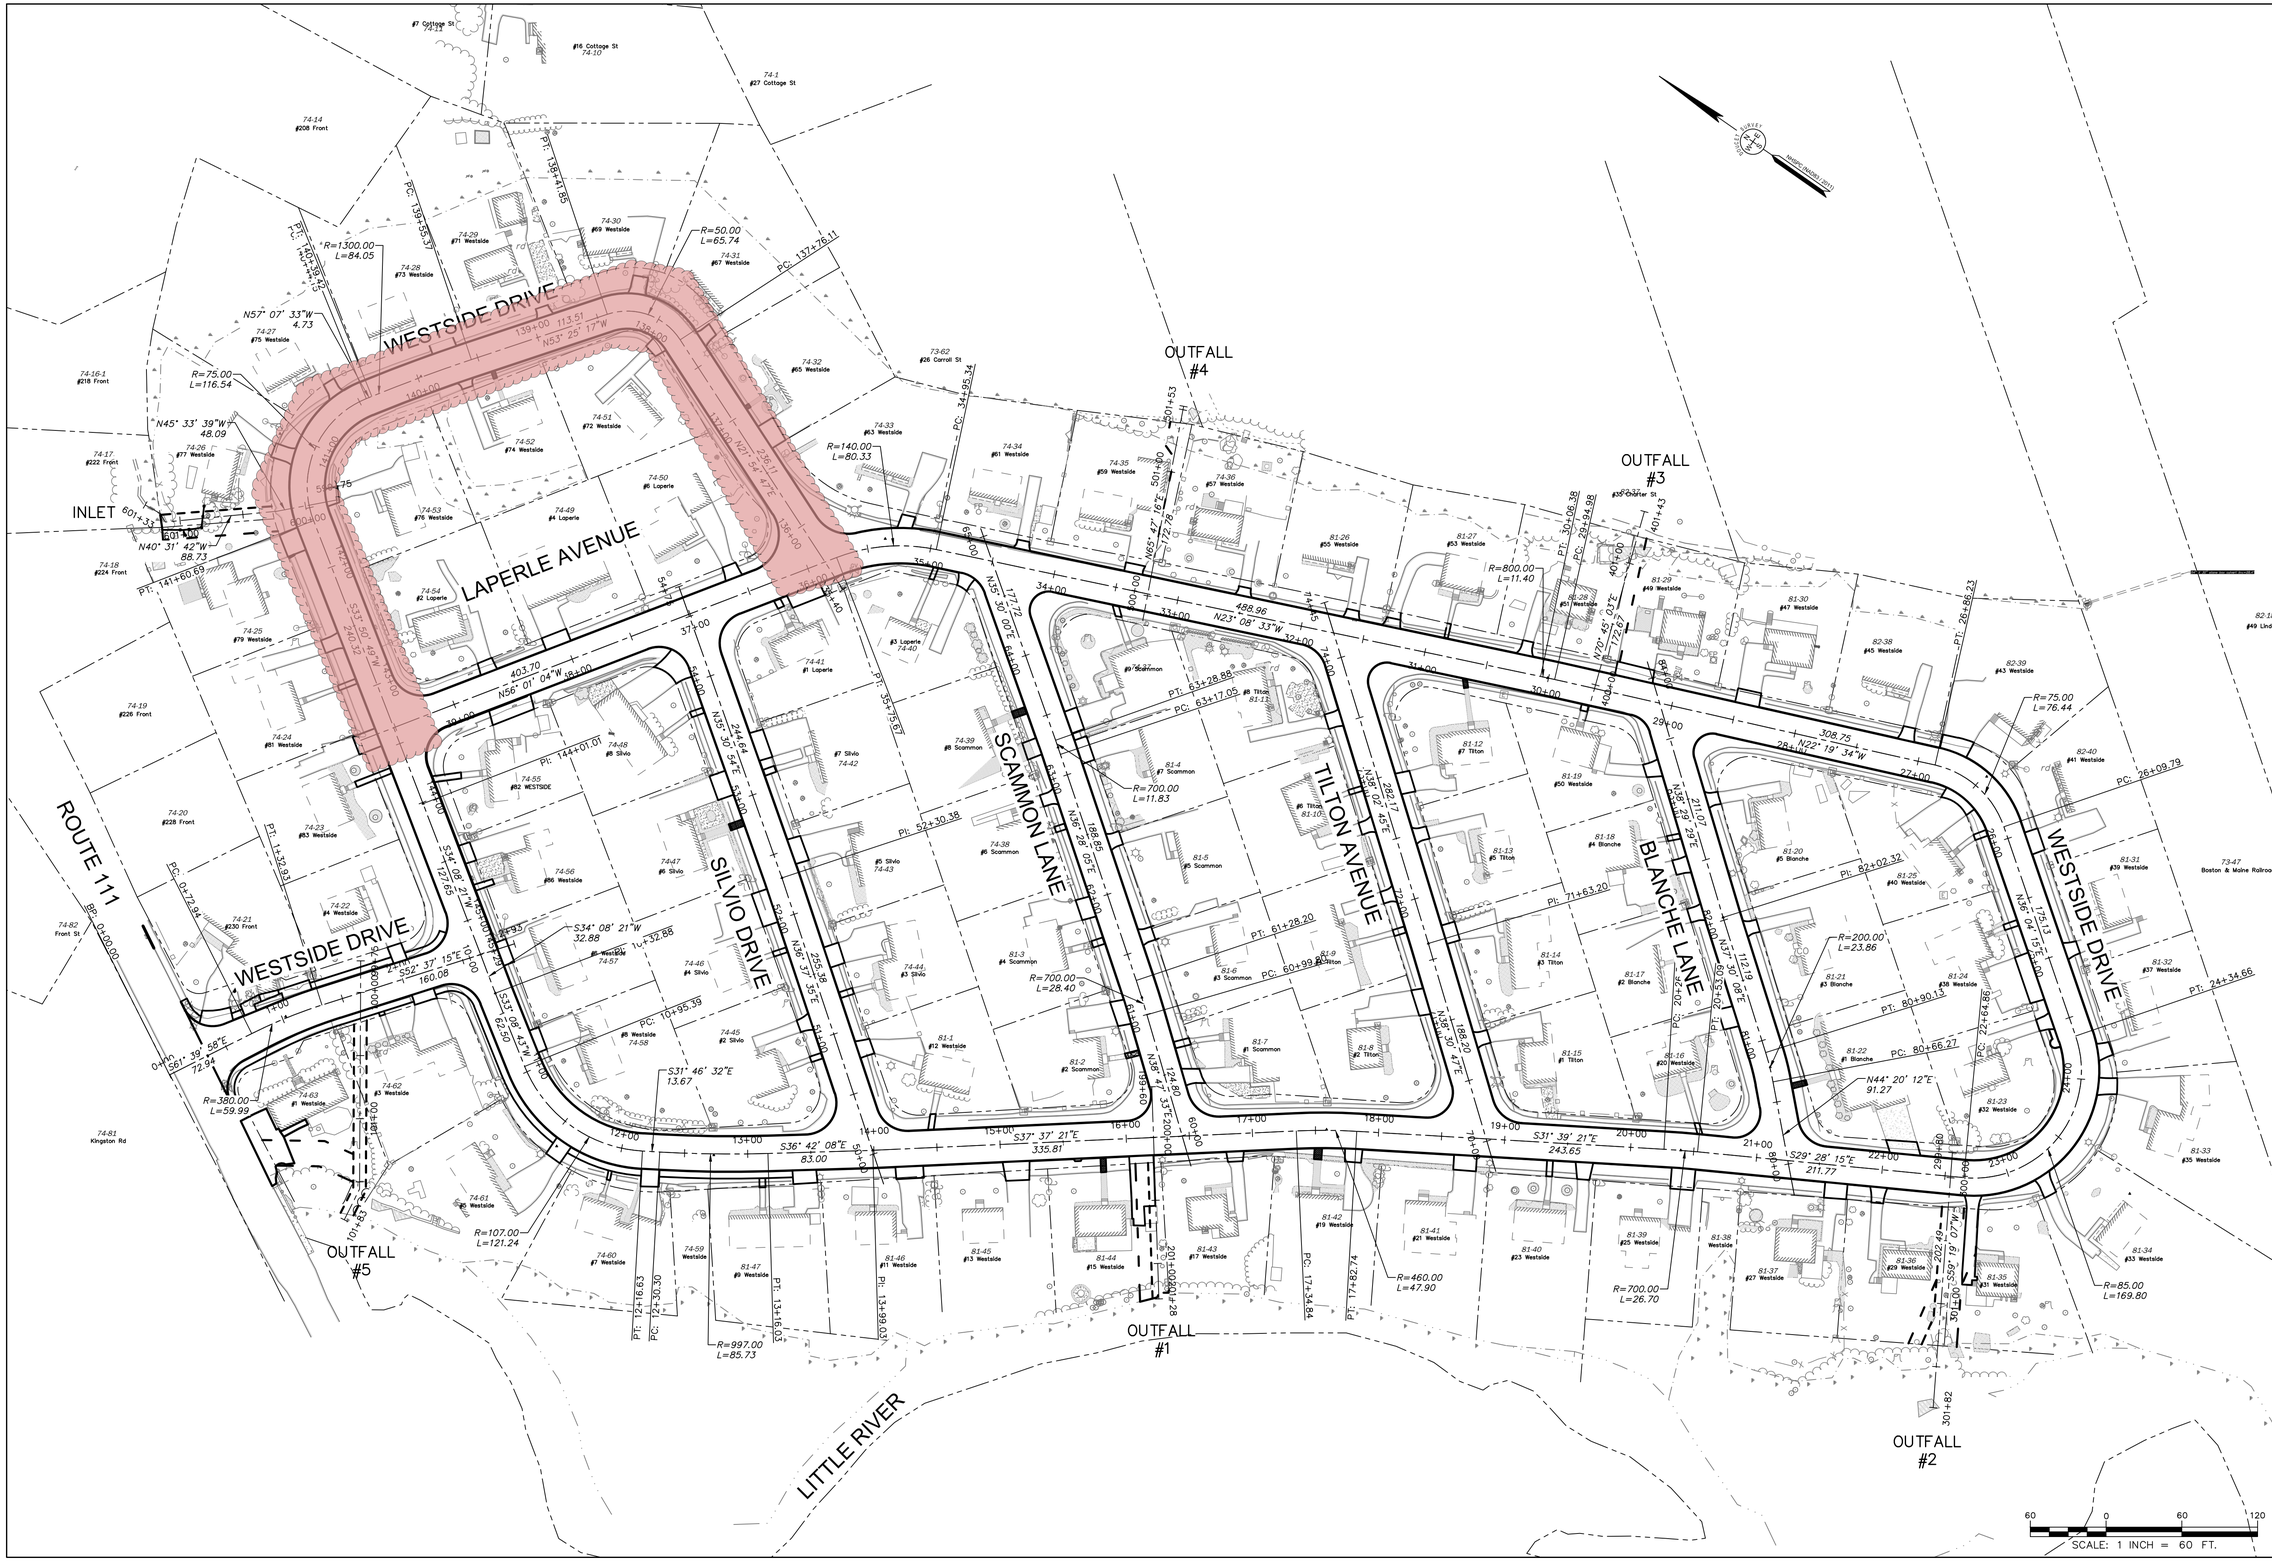


| ISSUE FOR | By | Date |
|---|---|---|
| APPROVAL | DJR | 3/28/25 |
| CONSTRUCTION | DJR | 3/28/25 |
| RECORD DRAWING | By | Date |

| NO. | REVISIONS | APP'D |
|---|---|---|
| | | |

Drawn/Chk. RMG
Designed DJR
Checked RJS
Approved —
Date 3/28/2025
Book No. —
Project No. 2873
Dwg. ID 2873_GindesBL
Scale AS SHOWN

STATE OF NEW HAMPSHIRE — PRATT No. 8531 — PROFESSIONAL ENGINEER

STATE OF NEW HAMPSHIRE — ROCHETTE No. 13457 — LICENSED PROFESSIONAL ENGINEER


Underwood Engineers
25 Vaughan Mall, Portsmouth, N.H. 03801
Tel. 603-436-6192 Fax. 603-431-4733


# BASELINE LAYOUT

## WESTSIDE DRIVE FINAL DESIGN
## DRAINAGE, WATER & ROADWAY IMPROVEMENTS
## TOWN OF EXETER
## EXETER, NH

©COPYRIGHT AT UNDERWOOD ENGINEERS, INC. ALL RIGHTS RESERVED

| DWG NO | SHEET |
|---|---|
| G8 | 9 OF 64 |

H:\Real Numbers\Exeter\2873 - Westside Drive Final Design\CADD\Drawings\Design\2873_GindesBL.dwg, G8, 6/3/2025 2:19:34 PM, rmg