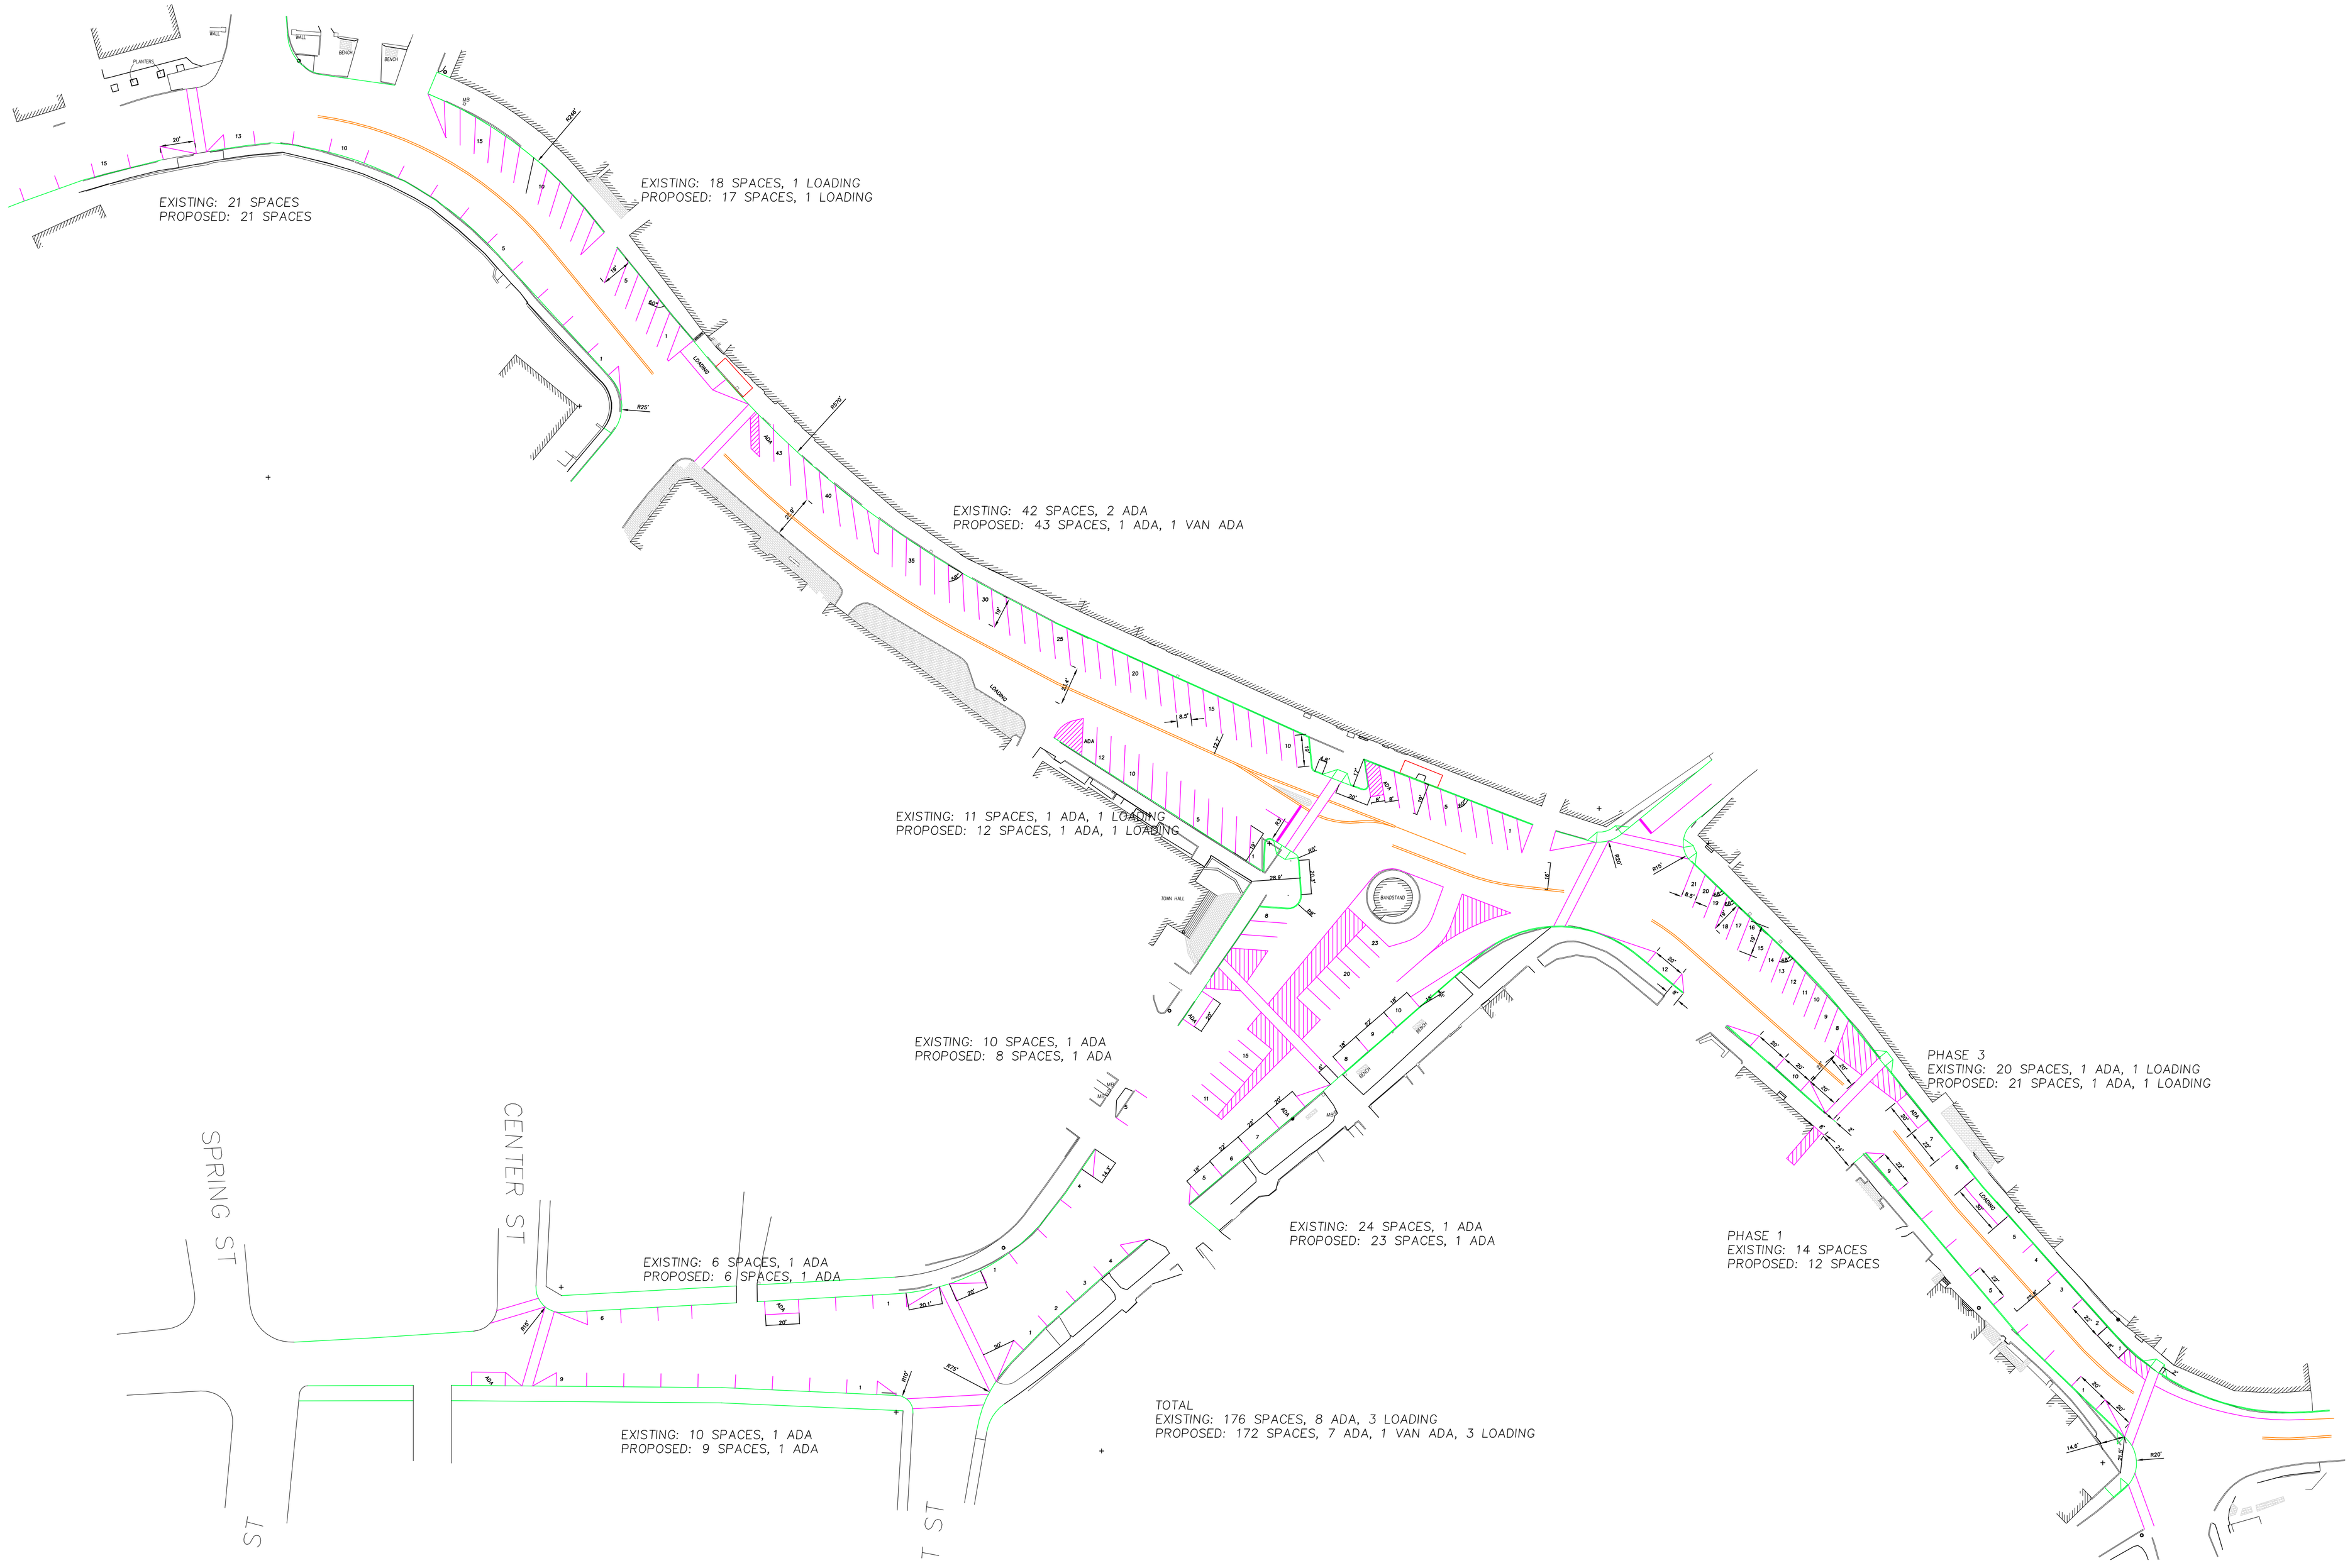
EXISTING: 21 SPACES
PROPOSED: 21 SPACES
EXISTING: 18 SPACES, 1 LOADING
PROPOSED: 17 SPACES, 1 LOADING
EXISTING: 42 SPACES, 2 ADA
PROPOSED: 43 SPACES, 1 ADA, 1 VAN ADA
EXISTING: 11 SPACES, 1 ADA, 1 LOADING
PROPOSED: 12 SPACES, 1 ADA, 1 LOADING
EXISTING: 10 SPACES, 1 ADA
PROPOSED: 8 SPACES, 1 ADA
PHASE 3
EXISTING: 20 SPACES, 1 ADA, 1 LOADING
PROPOSED: 21 SPACES, 1 ADA, 1 LOADING
EXISTING: 24 SPACES, 1 ADA
PROPOSED: 23 SPACES, 1 ADA
PHASE 1
EXISTING: 14 SPACES
PROPOSED: 12 SPACES
EXISTING: 6 SPACES, 1 ADA
PROPOSED: 6 SPACES, 1 ADA
EXISTING: 10 SPACES, 1 ADA
PROPOSED: 9 SPACES, 1 ADA
TOTAL
EXISTING: 176 SPACES, 8 ADA, 3 LOADING
PROPOSED: 172 SPACES, 7 ADA, 1 VAN ADA, 3 LOADING
SPRING ST
CENTER ST
LOADING
ADA
BANDSTAND
TOWN HALL
PLANTERS
WALL
BENCH